Tip-Ex 2010

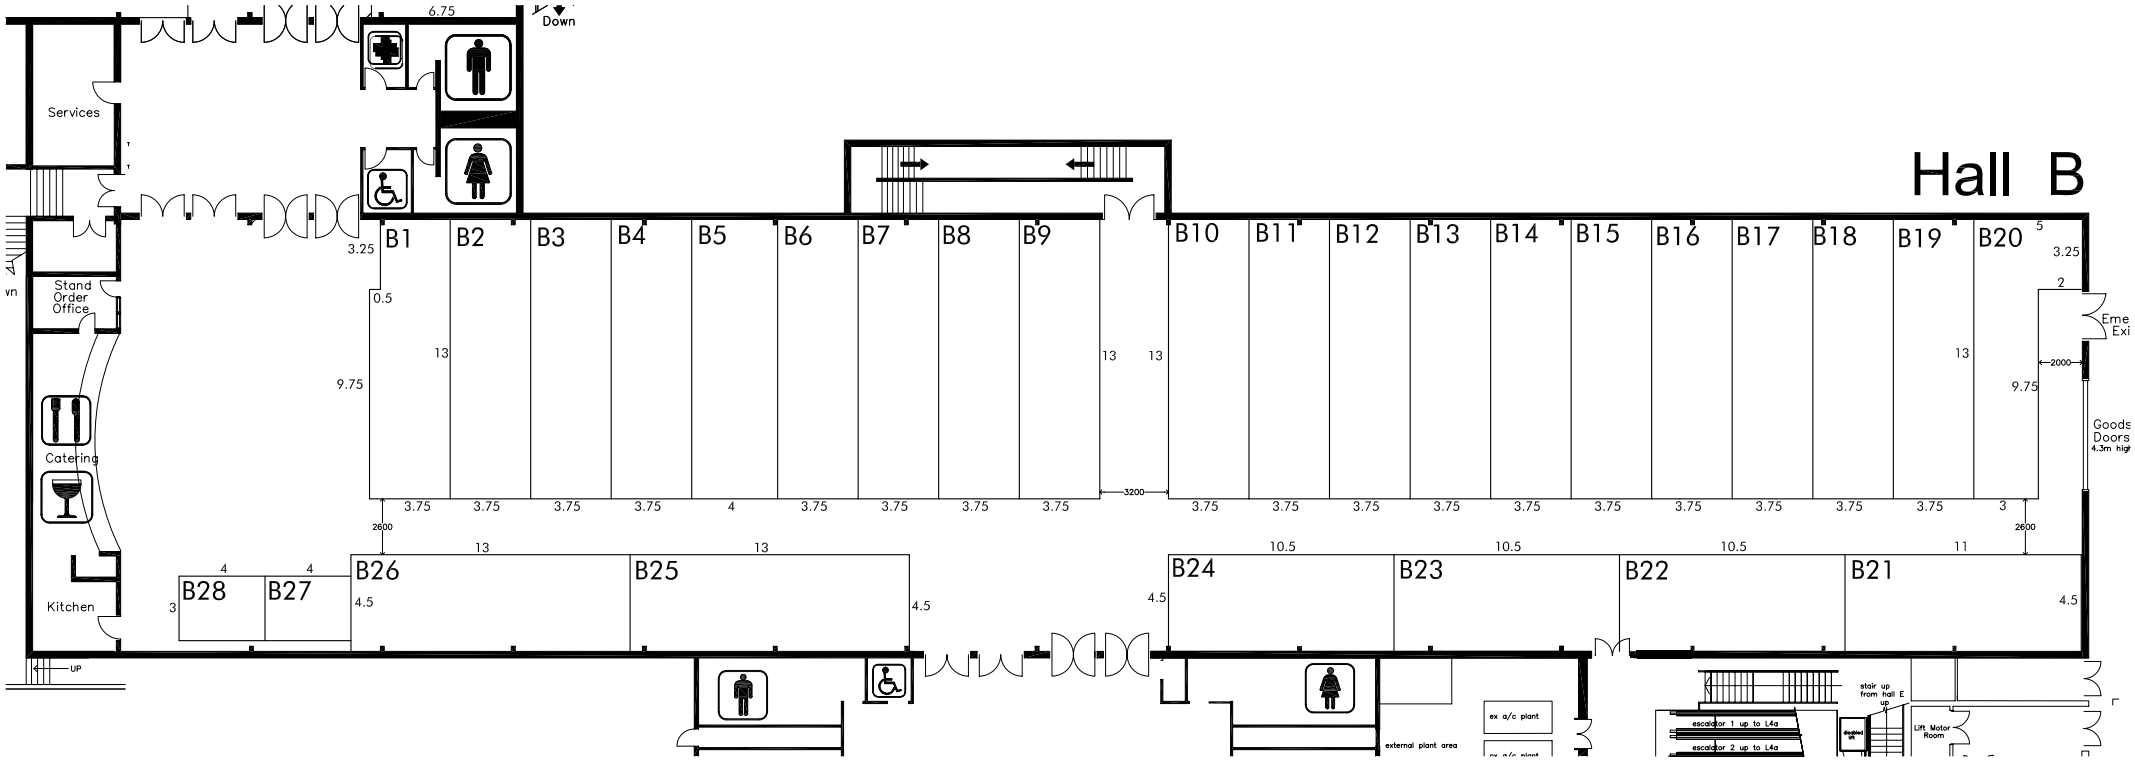
Hall B
Services
Stand Order Office
Catering
Kitchen
Down
UP
B1
B2
B3
B4
B5
B6
B7
B8
B9
B10
B11
B12
B13
B14
B15
B16
B17
B18
B19
B20
B21
B22
B23
B24
B25
B26
B27
B28
Goods Doors
ex a/c plant
external plant area
escalator 1 up to L4a
escalator 2 up to L4a
stair up from hall E
Lift Motor Room